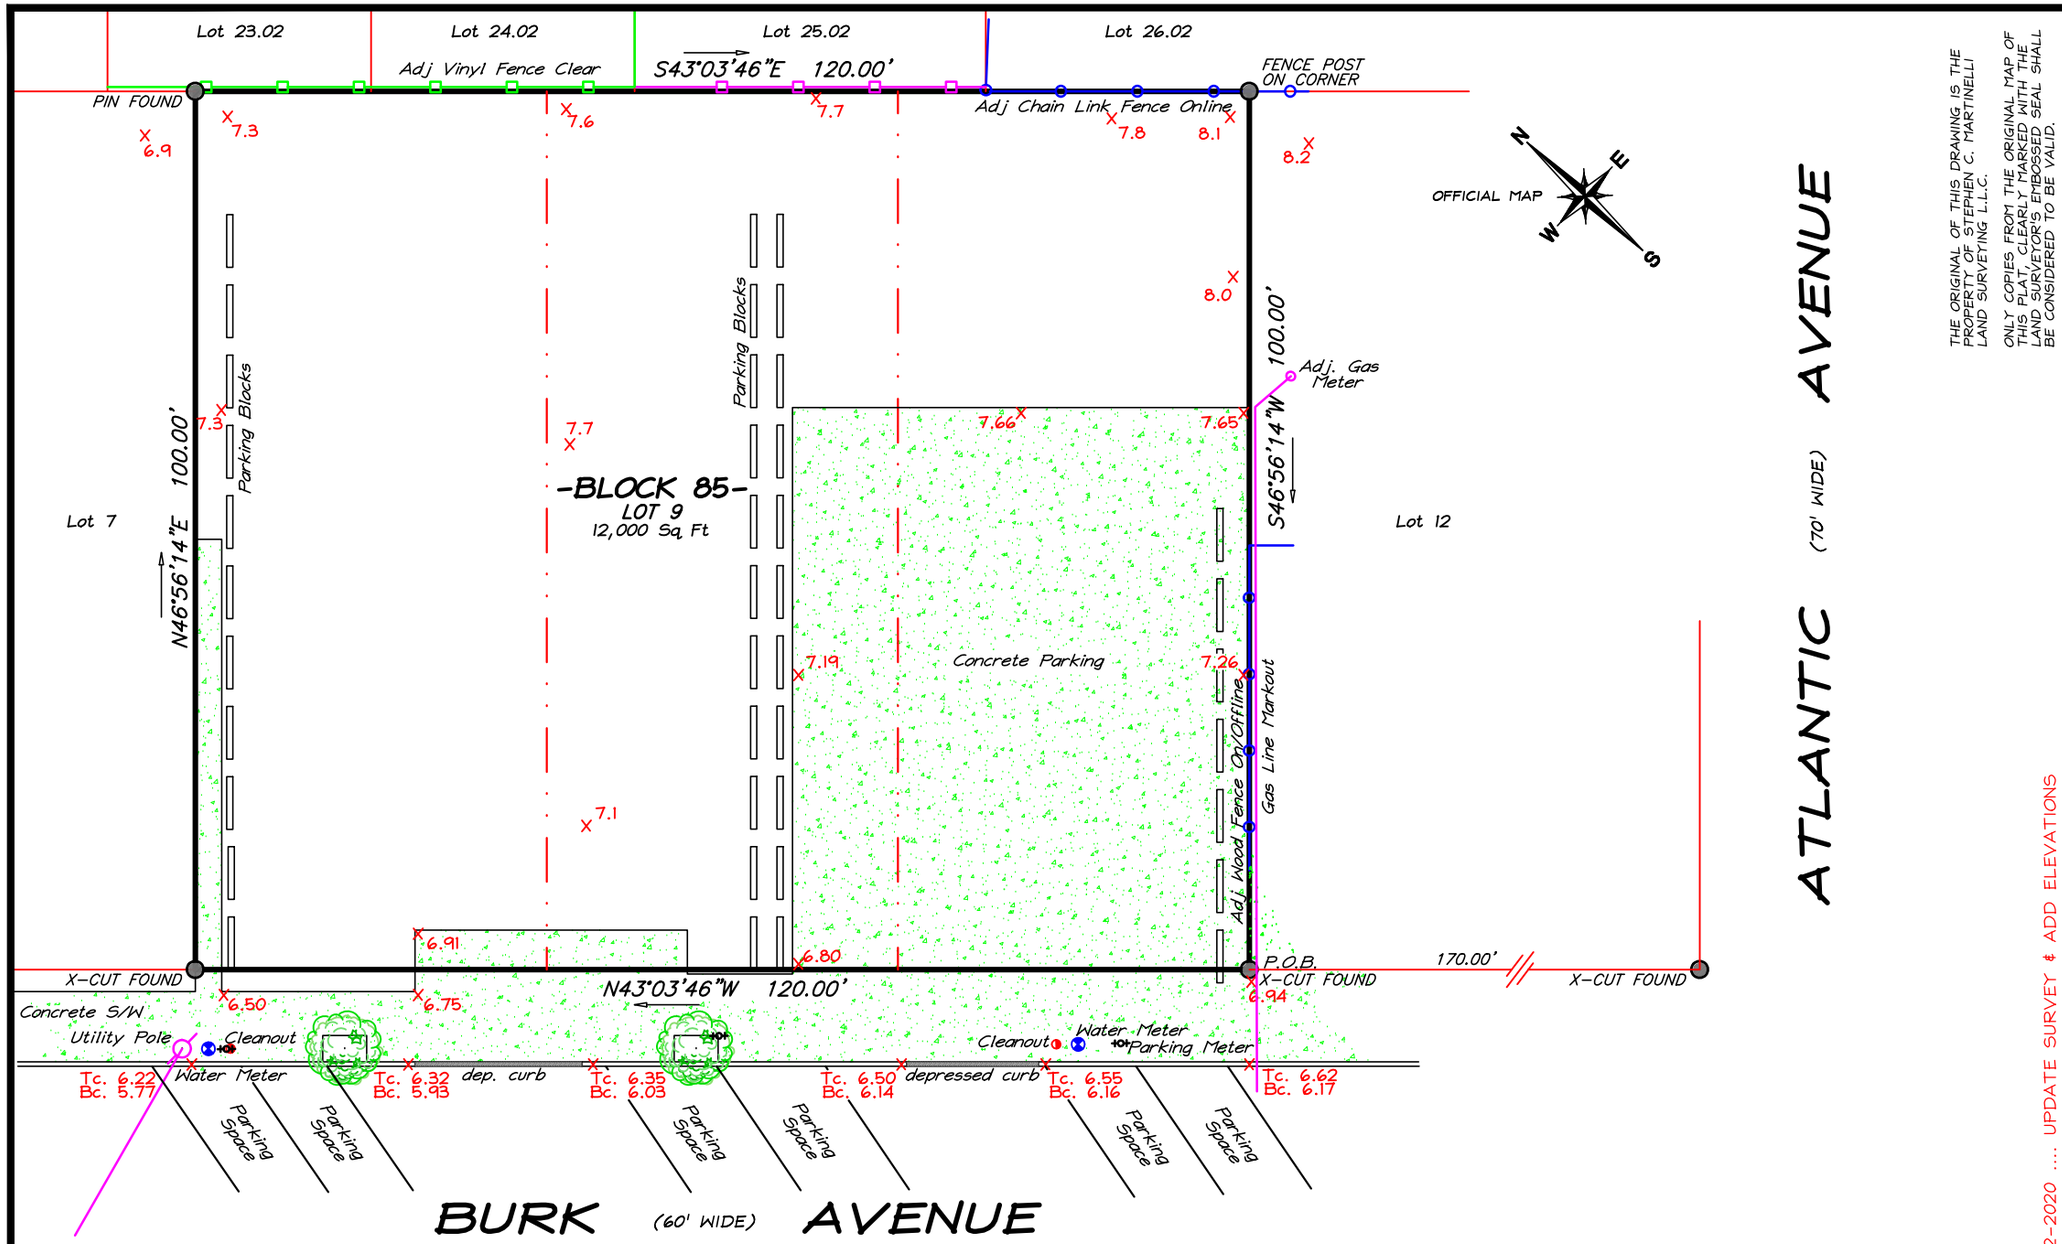

REFERENCES:

-DEED BOOK 3152, PAGE 455.

-BEING LOTS 9, 10 & 11, in Block 76, AS SEEN ON "OFFICIAL MAP OF CITY OF WILDWOOD, CAPE MAY COUNTY, NJ" PREPARED BY C.B. MIDDLETON, C.E. DATED DECEMBER 1, 1968, DULY FILED IN THE CAPE MAY COUNTY CLERK'S OFFICE.

-NORTH AMERICAN TITLE AGENCY COMMITMENT No. 2009-756331KC.

THE ORIGINAL OF THIS DRAWING IS THE PROPERTY OF STEPHEN C. MARTINELLI LAND SURVEYING L.L.C.

ONLY COPIES FROM THE ORIGINAL MAP OF THIS PLAT, CLEARLY MARKED WITH THE LAND SURVEYOR'S EMBOSSED SEAL SHALL BE CONSIDERED TO BE VALID.

STEPHEN C. MARTINELLI
PROFESSIONAL LAND SURVEYOR
N.J. LICENSE 30089
PROFESSIONAL PLANNER
N.J. LICENSE 04653

THE MARTINELLI GROUP L.L.C.
PROFESSIONAL LAND SURVEYING
CERTIFICATE OF AUTHORIZATION NUMBER 24GA28136700
PHONE : (609) 390-9618 FAX : (609) 390-9534
1217 S. SHORE ROAD, SUITE 106
OCEAN VIEW, NEW JERSEY 08230

SURVEY WITH ELEVATIONS

SITUATE IN

BLOCK 85
LOT 9
CITY OF WILDWOOD
CAPE MAY CO., NJ

REVISED: 01-22-2020 .... UPDATE SURVEY & ADD ELEVATIONS

SCALE:	DATE:	DRAWN BY:	PROJ NO:
1" = 20'	5-01-09	JDP/JLS-scm	11952